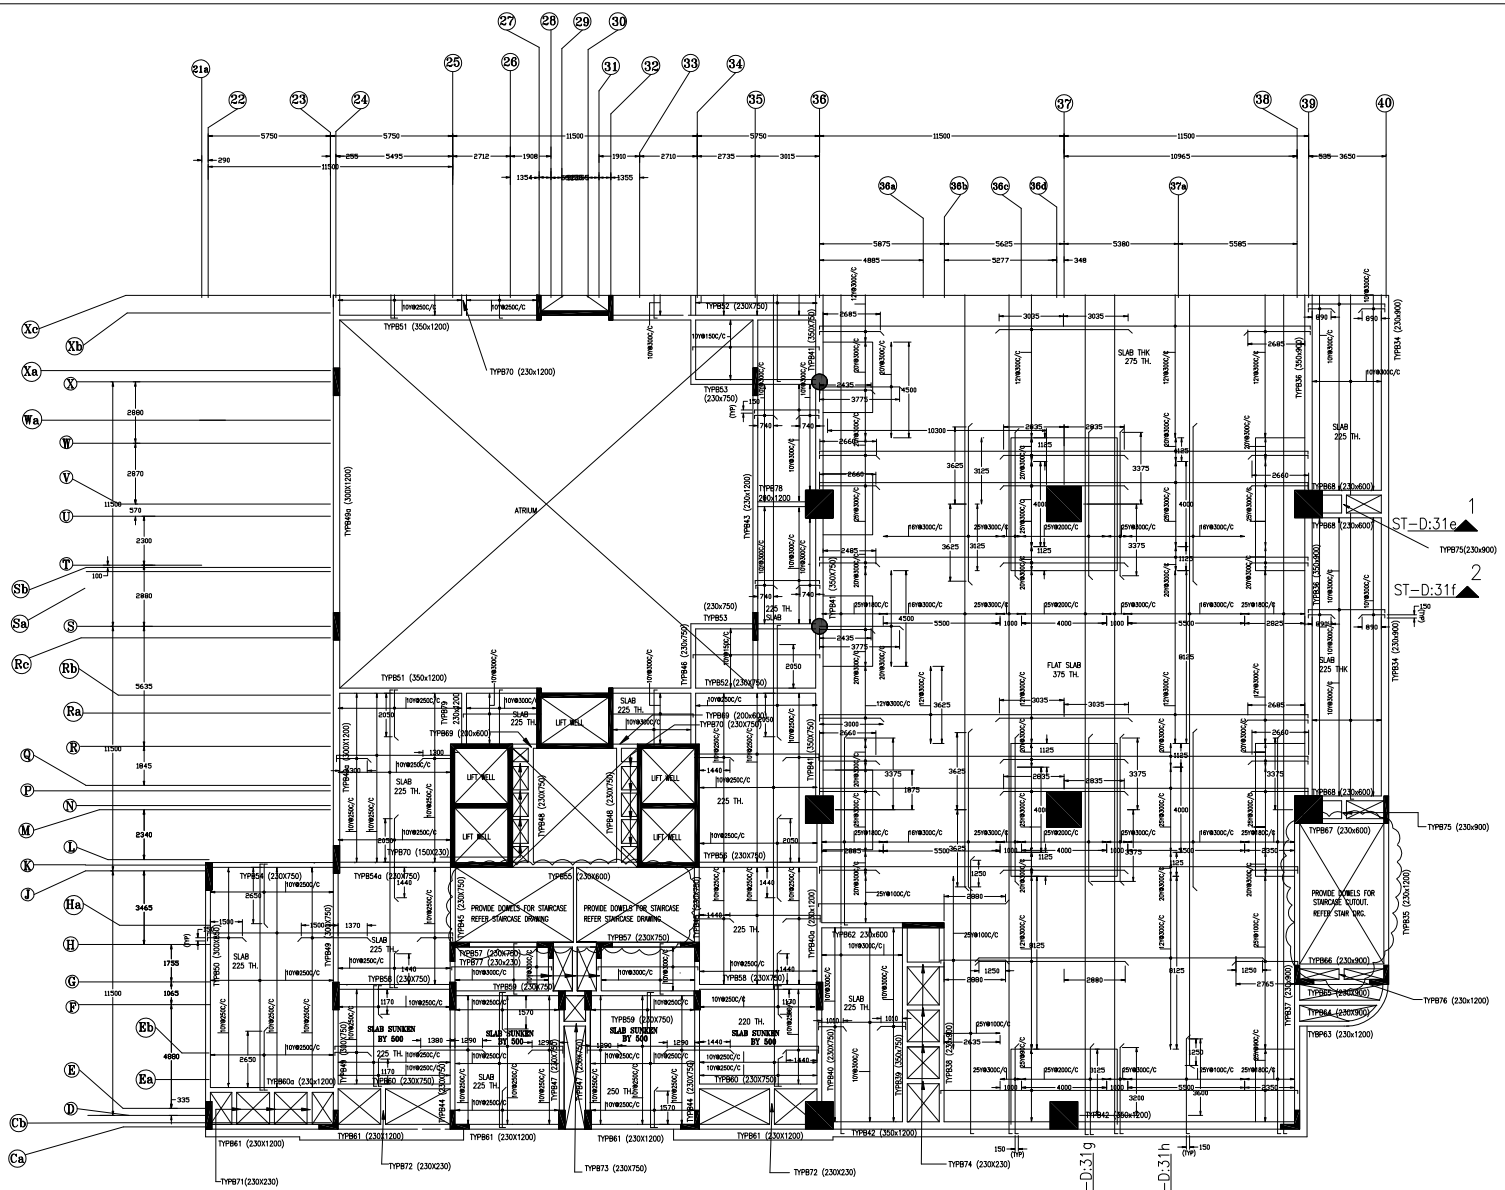


TYPICAL FLOOR SLAB BLOCK-D TOP REINFORCEMENT

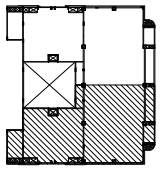

KEY PLAN

NOTES:

1. ALL DIMENSIONS ARE IN MM
2. MIX OF CONCRETE FOR COLUMNS & COL. CAPITALS-M45
3. MIX OF CONCRETE FOR SLABS & BEAMS-M25
4. MIX OF CONCRETE FOR R.C. WALLS-M25
5. CLEAR COVER FOR SLABS AND DROPS-25mm
6. CLEAR COVER FOR COLUMNS & BEAMS 50mm
7. CLEAR COVER FOR R.C. WALLS 35mm
8. GRADE OF STEEL SHALL BE Fe 500
9. THIS DRAWING SHOULD READ IN CONJUCTION WITH OTHER ARCHITECTURAL DRG.
10. PROJETIONS FOR ELEVATION FEATURES AND CLADDING PURPOSES WILL BE FINALISED ONLY AFTER FINALISATION OF CLADDING DETAILS

NOTE

WHEN THE PLAN AREA OF FLAT SLAB PANEL EXCEEDS 80 $M^2$, IT SHALL BE PRECAMBERED WHILE SHUTTERING AS DIRECTED

| REV. | DESCRIPTION | DATE. | CHD. |
|---|---|---|---|

AMENDMENT

**SAMPLE DRAWING**

SCALE : 1:100 | DRAWN :
DATE : 2-9-98 | CHKD :

ST-D:31d

TYPICAL FLOOR-1 SLAB BLOCK-D REINFORCEMENT DETAILS PART-4

SYSTEM FILE NAME : C:\RAJ\BP\EX\BLKD-TOP
PROJECT TITLE : EX
REGISTER NO : BD/8784/ 98.

REV. 0

SYSTEM FILE NAME : C:\RAJ\BP\EX\BLKD-TOP